





GENERAL INFORMATION		FIRE PLUGS	
LENGTH BETWEEN PERPENDICULARS	310'-0"	LOCATION	NO.
LENGTH OVERALL	318'-0"	FR-30 2ND PLATFORM	1
BREADTH EXTREME OUTSIDE OF PLATING	31'-4"	FR-148 1ST PLATFORM	2
DRAFT ABOVE BOTTOM OF KEEL AMIDSHIP (DESIGNERS)	1'-10 1/2"	FR-13 MAIN DECK	3
PROPELLERS		FR-49 MAIN DECK	4
TWO 3-BLADED DIAMETER		FR-71 MAIN DECK	5
3' FORWARD OF AFT PERPENDICULAR		FR-120 MAIN DECK	6
SHAFT STRUTS FORWARD OF AFT PERPENDICULAR		FR-145 MAIN DECK	7
6' OF SHAFT FROM 6' OF SHIP AT FRAME 93			
6' OF SHAFT ABOVE MOULDED BASE AT FRAME 138			
HEIGHTS ABOVE DWL			
FORECAST			
NAVIGATIONAL LIGHTS			
MASTHEAD LIGHT			
NAVIGATION BRIDGE AT 6' AT FR 48			
6' OF FORWARD SEARCHLIGHT			
6' OF AFTER SEARCHLIGHT			
TOP OF AFTER DECK HOUSE AT 6'			
BOTTOM OF CROWS NEST			
COMPLEMENT			
SHIP			
CAPTAIN			
WARDROOM			
C.P.O.			
CREW			
SMALL BOATS			
NO.	NAME	EACH	TOTAL
4	36' LANDING BOAT	39	156
6	LIFE RAFT	25	150

U.S.S.

APD 5

RESTRICTED

NUMBER AND ORDER OF PLANS

- 1 COVER
- 2 OUTBOARD PROFILE
- 3 INBOARD PROFILE
- 4 BRIDGE DECK
- 5 MAIN DECK
- 6 1ST PLATFORM
- 7 2ND PLATFORM
- 8 HOLD

CORRECTED TO SUIT SHIP		
PLACE	DATE	DESIGN SUPT.
NAVY YARD, CHARLESTON		
NAVY YARD NORFOLK	1-19-42	
NAVY YARD CHARLESTON	4-6-42	
NAVY YARD MARE ISLAND	AFR 24-43	

BOOKLET  
OF  
GENERAL PLANS  
PREPARED AT NORFOLK  
NAVY YARD

DELINATOR: WESTMAN  
SUPERVISOR: J. Schaefer  
PRINCIPAL NAVAL ARCHITECT  
DATE: JUNE 1940

BUSHIPS NO. 303096

NFK. NO. 41855 SHEET 1 OF 8

NO.	TO WHOM ISSUED	BY	DATE
41855-1	BUSHIPS 1 V/D	CHAS. J. HAN	
41855-2	OPNAV 18/P		
41855-3	WOODS	18/P	
41855-4	CONTRACT 28/P		
41855-5	N.Y.	28/P	
41855-6	PHILA.	28/P	
41855-7	N.YORK	28/P	
41855-8	M.A.	28/P	
41855-9	P.S.	28/P	
41855-10	D.N.	28/P	
41855-11	F.MOUTH	28/P	
41855-12	CHAS.	28/P	
41855-13	REEL WARE	18/P	
41855-14	CONTRACT 10/P		
41855-15	CONTRACT 10/P		
TOP OF AFTER DECK HOUSE

TOP OF GALLEY DECK HOUSE

BRIDGE

TOP OF PILOT HOUSE

BRIDGE DECK

U.S.S. APD 5  
BUSHIPS NO. 303096 NFK. NO. 41855 SHEET 4 OF 8

BOOKLET  
OF GENERAL PLANS  
COVER, MAIN DECK AND BRIDGE DECK

NORFOLK NAVY YARD  
CONSTRUCTION AND REPAIR  
INDUSTRIAL DEPARTMENT  
USS APD 5

SCALE: 1/8" = 1'-0"  
DATE: DEC 18/40  
DRAWN BY: MORAN  
NAVAL ARCHT: J. Schaefer  
TRACED BY: MORAN  
PRIN. NAVAL ARCHT: J. Schaefer  
CHECKED BY: WESTMAN  
FOR MANAGER


DR. NO. 41855

NORFOLK NAVY YARD  
FORWARDED TO BU. C. & R.  
WITH LETTER  
DATE

NORFOLK NAVY YARD  
APPROVED BY BU. C. & R.  
WITH LETTER  
DATE

BUSHIPS NO. 303096



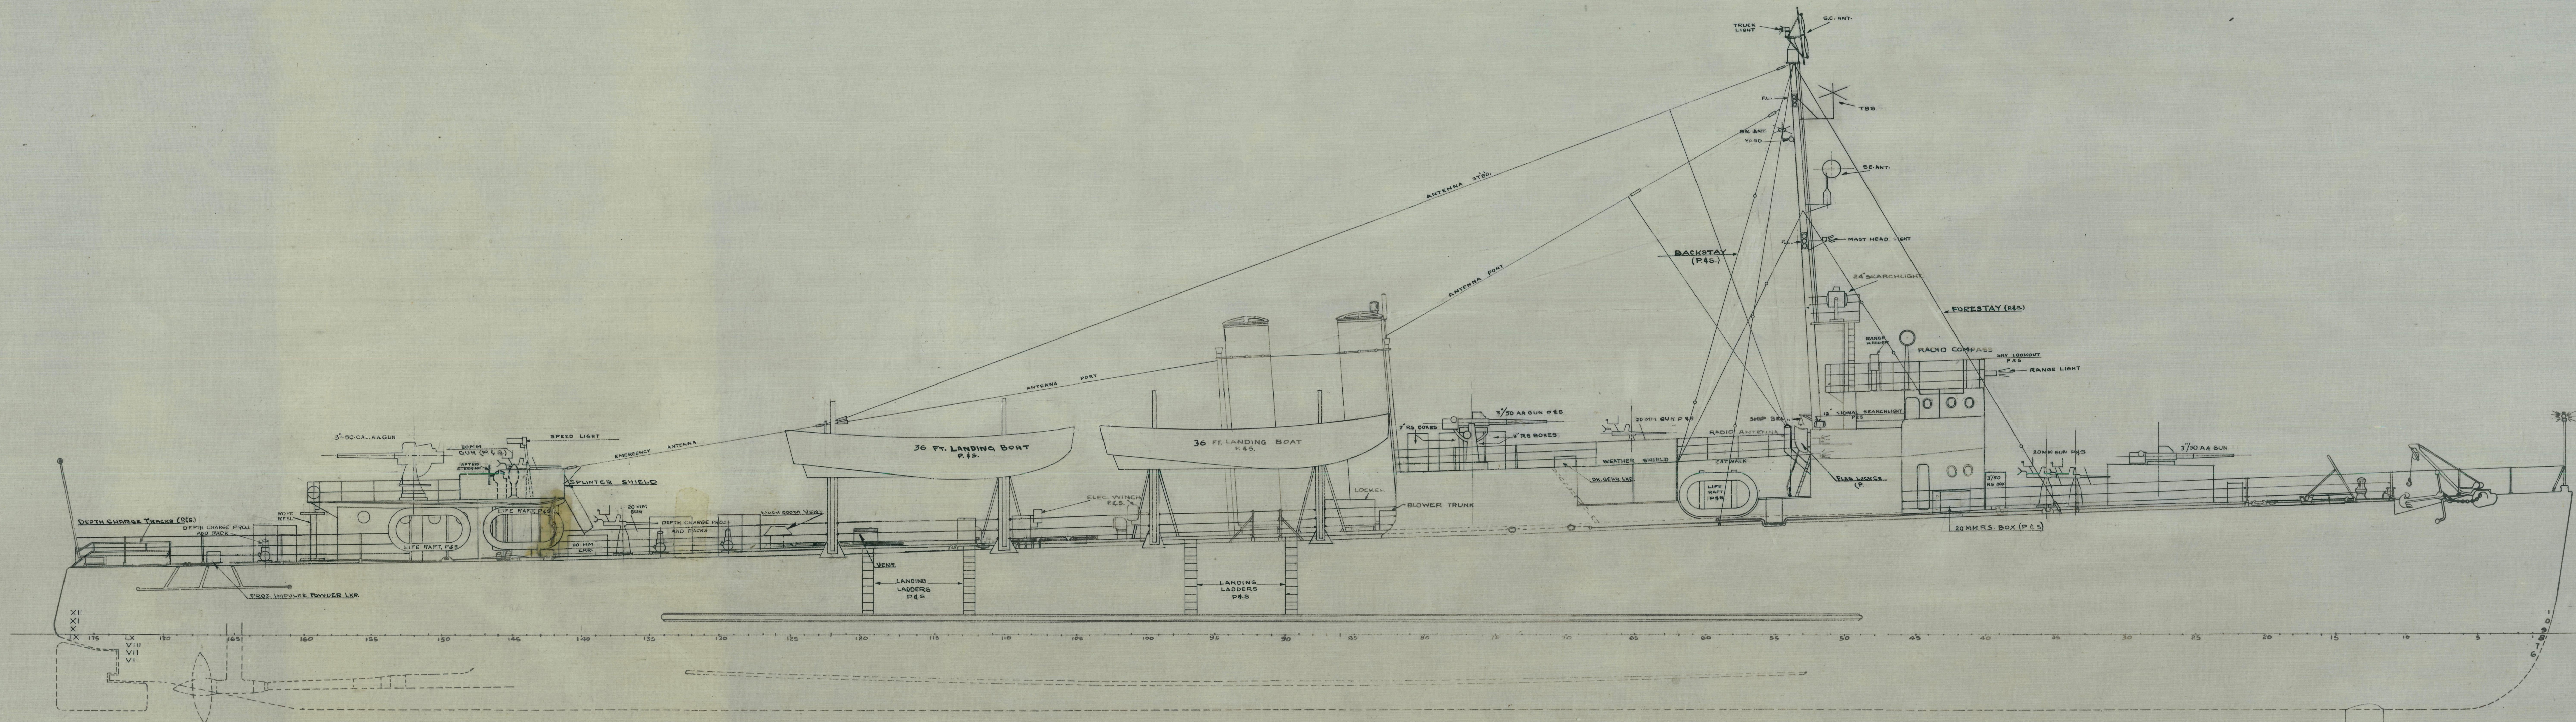

OUTBOARD PROFILE

U.S.S. APD 5

BUSHIPS NO. 303096 NFK. NO. 41855 SHEET 2 OF 8

**BOOKLET  
OF GENERAL PLANS**  
OUTBOARD PROFILE & INBOARD PROFILE


NORFOLK NAVY YARD  
CONSTRUCTION AND REPAIR  
INDUSTRIAL DEPARTMENT  
USS APD 5

SCALE 1/8"=1'-0"  
DATE 12-18-40  
DRAWN BY NAVAL ARCHT. C. J. Schoeller  
CHECKED BY WESTMAN PRIN. NAVAL ARCHT. J. H. Taylor  
TUN MANAGER

DR. NO. 41855  
NORFOLK NAVY YARD  
FORWARDED TO BU. C. & R.  
WITH LETTER  
DATE

NORFOLK NAVY YARD  
APPROVED BY BU. C. & R.  
WITH LETTER  
DATE

BUSHIPS NO. 303096  
1-0101 COM. TRANS. ANN. Bldg.

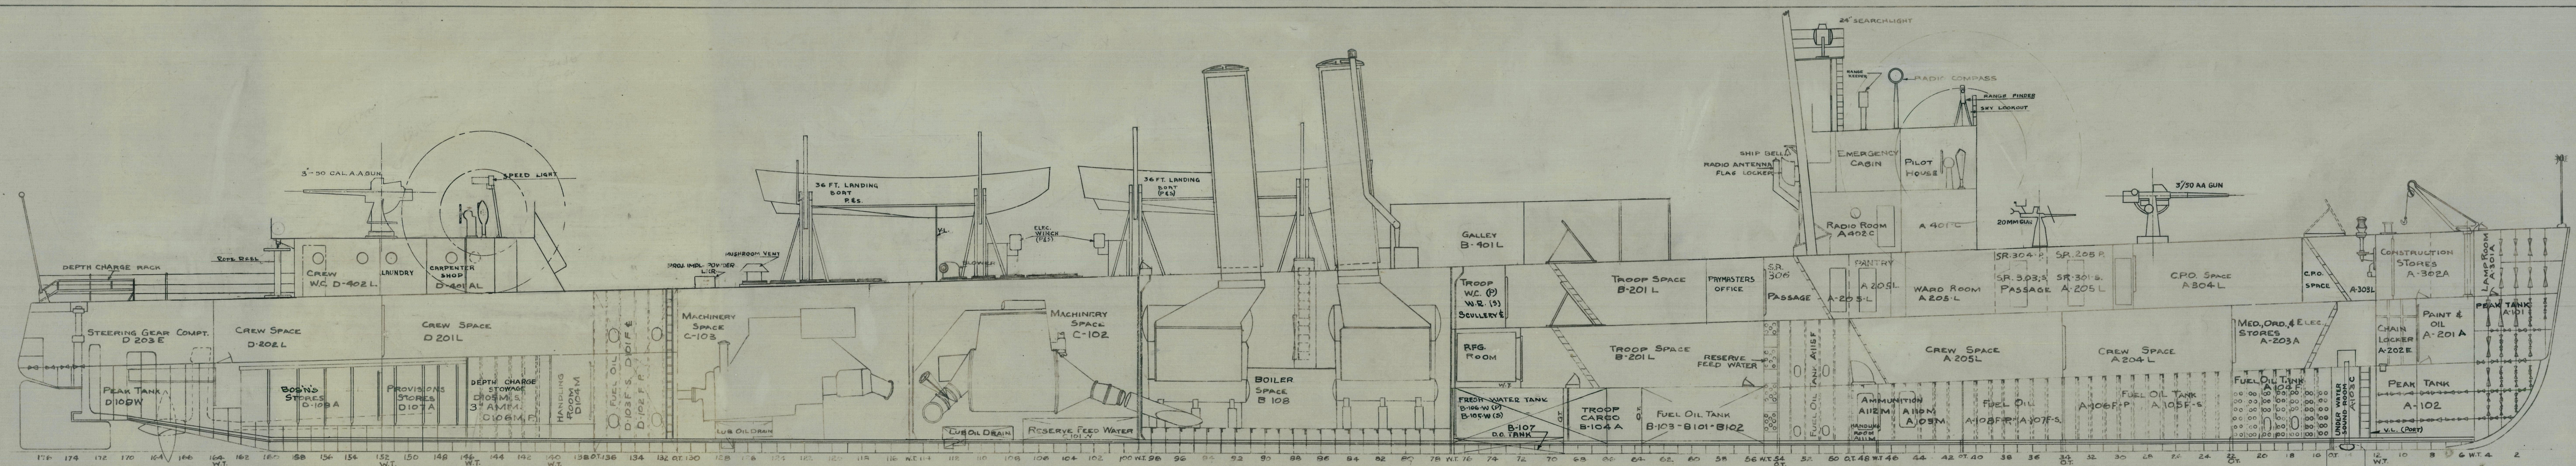

INBOARD PROFILE

U.S.S. APD 5

BUSHIPS NO. 303096 NFK. NO. 41855 SHEET 3 OF 8